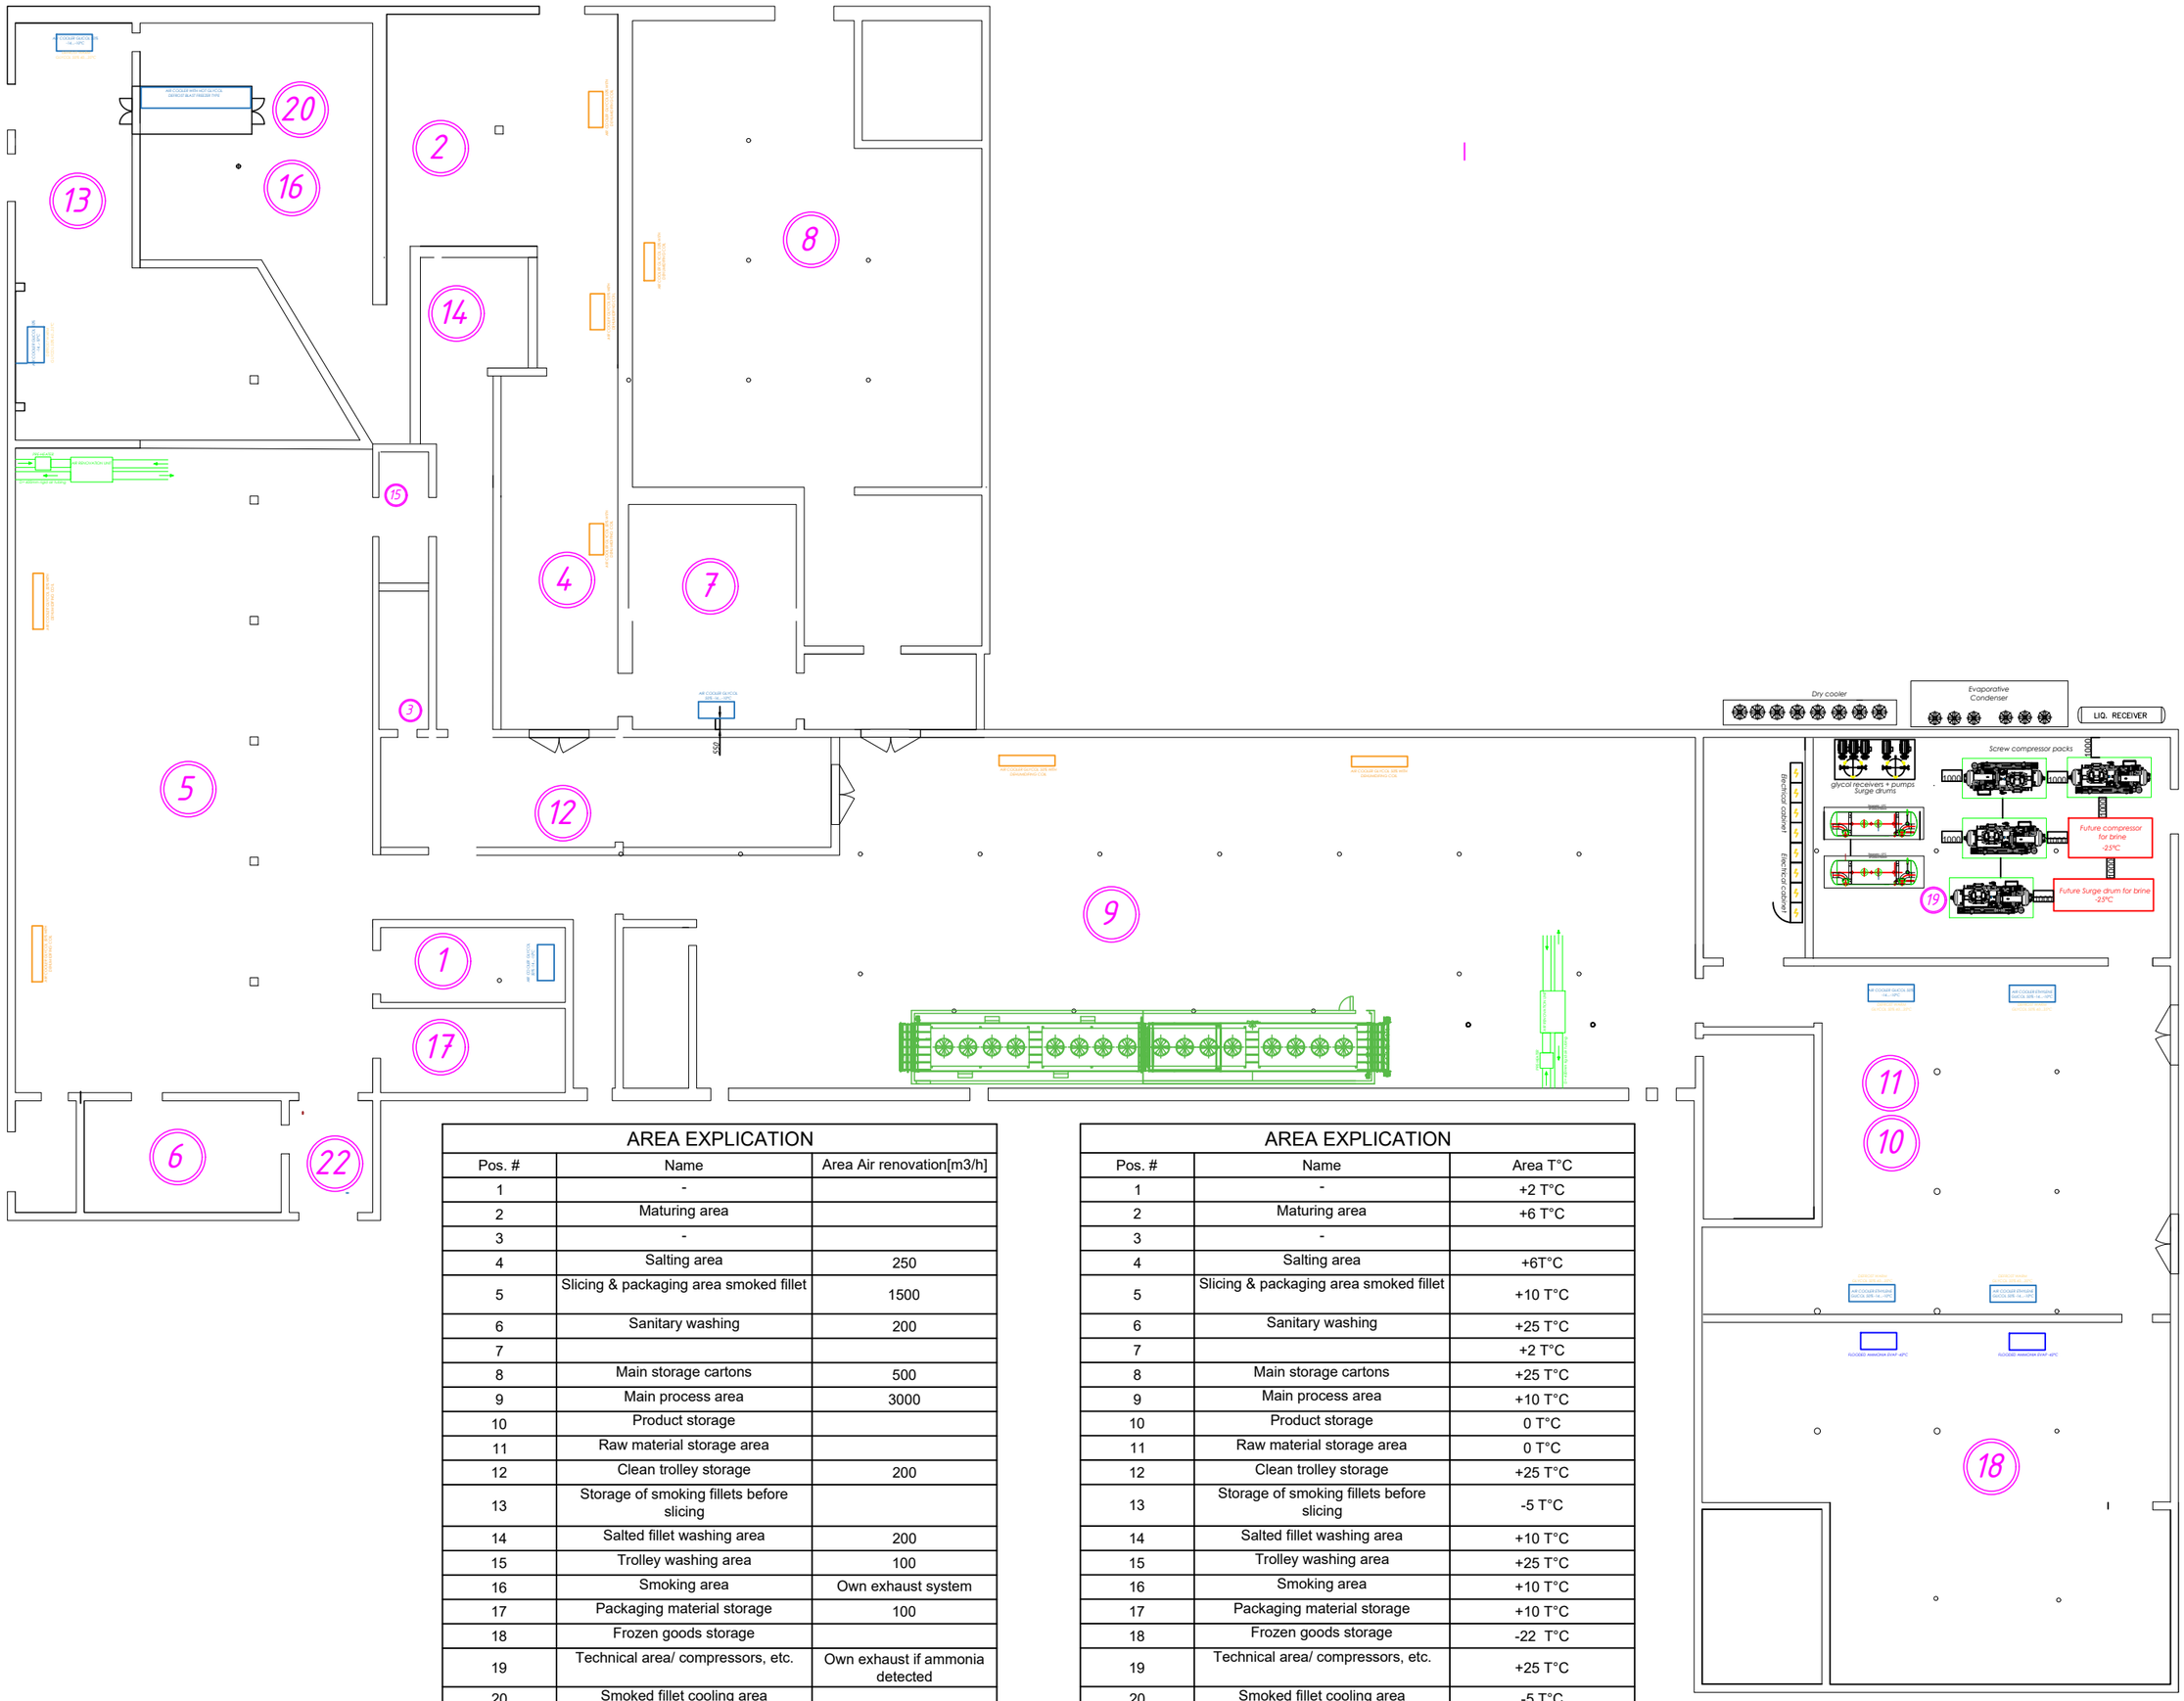

AREA EXPLICATION		
Pos. #	Name	Area Air renovation[m3/h]
1	-	
2	Maturing area	
3	-	
4	Salting area	250
5	Slicing & packaging area smoked fillet	1500
6	Sanitary washing	200
7		
8	Main storage cartons	500
9	Main process area	3000
10	Product storage	
11	Raw material storage area	
12	Clean trolley storage	200
13	Storage of smoking fillets before slicing	
14	Salted fillet washing area	200
15	Trolley washing area	100
16	Smoking area	Own exhaust system
17	Packaging material storage	100
18	Frozen goods storage	
19	Technical area/ compressors, etc.	Own exhaust if ammonia detected
20	Smoked fillet cooling area	
21	Ramp	
22	De- paletaizing carton pallets	100

AREA EXPLICATION		
Pos. #	Name	Area T°C
1	-	+2 T°C
2	Maturing area	+6 T°C
3	-	
4	Salting area	+6T°C
5	Slicing & packaging area smoked fillet	+10 T°C
6	Sanitary washing	+25 T°C
7		+2 T°C
8	Main storage cartons	+25 T°C
9	Main process area	+10 T°C
10	Product storage	0 T°C
11	Raw material storage area	0 T°C
12	Clean trolley storage	+25 T°C
13	Storage of smoking fillets before slicing	-5 T°C
14	Salted fillet washing area	+10 T°C
15	Trolley washing area	+25 T°C
16	Smoking area	+10 T°C
17	Packaging material storage	+10 T°C
18	Frozen goods storage	-22 T°C
19	Technical area/ compressors, etc.	+25 T°C
20	Smoked fillet cooling area	-5 T°C
21	Ramp	
22	De- paletaizing carton pallets	+25 T°C