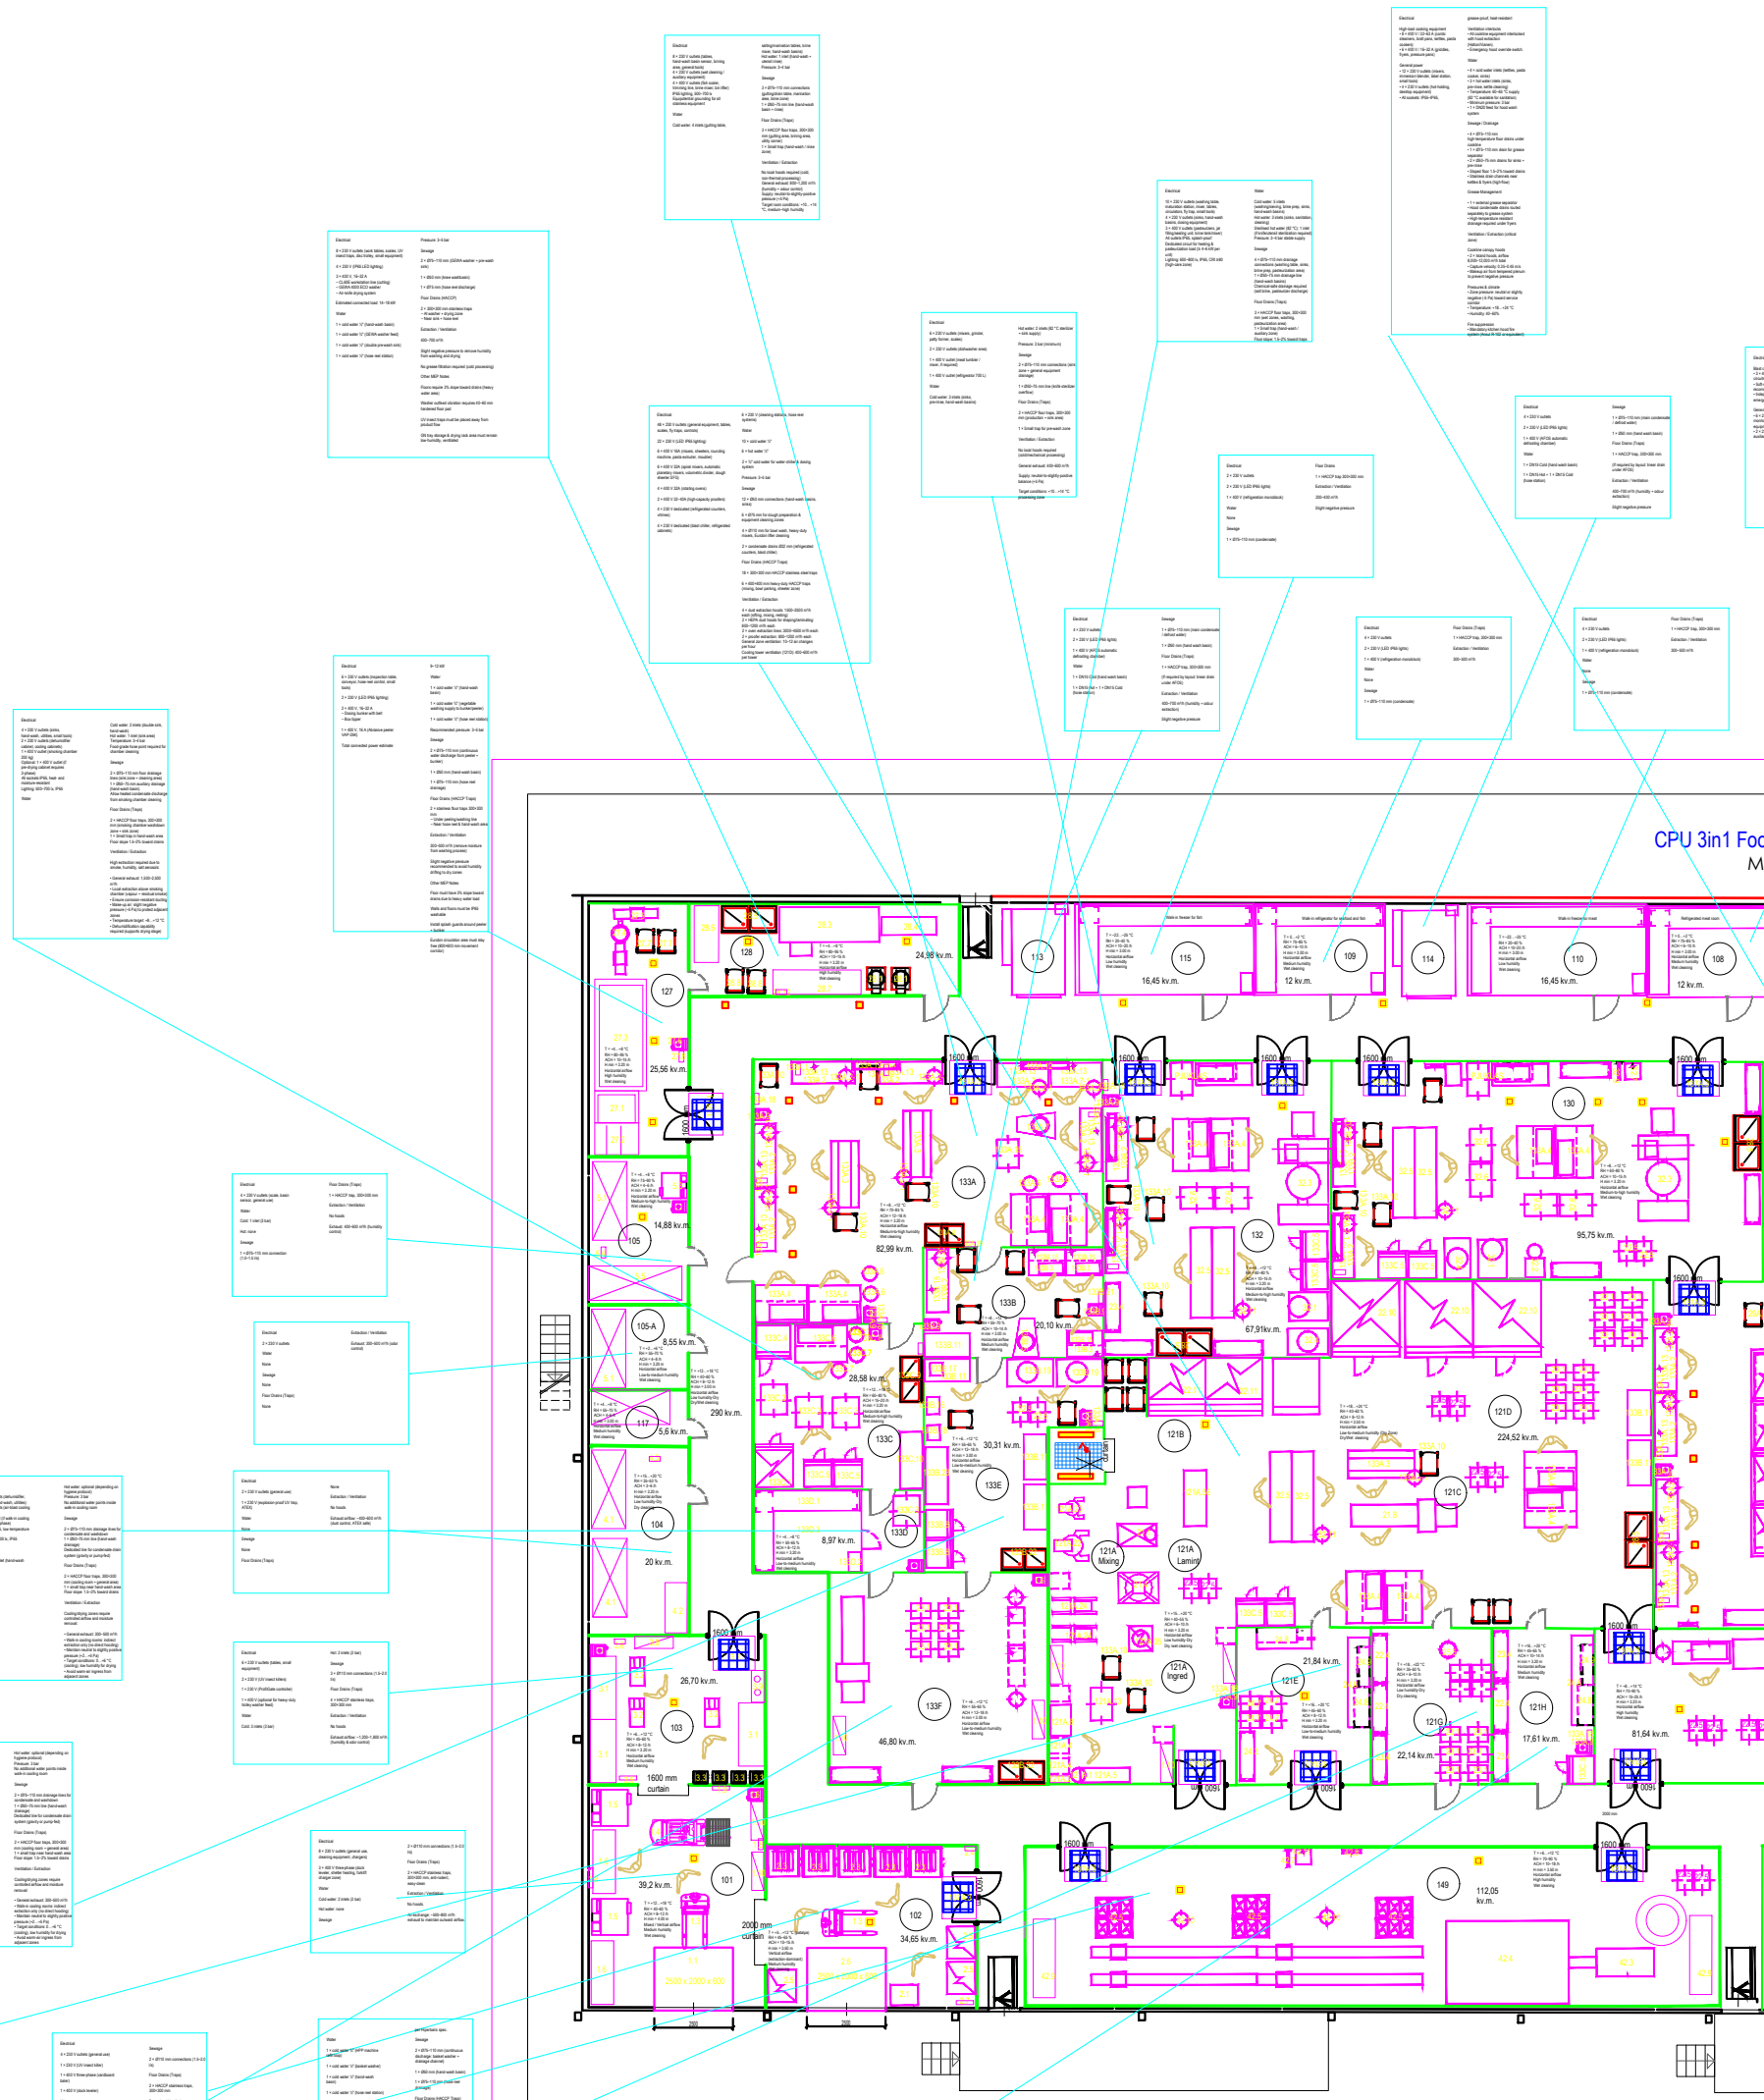

NR.	ZONE	Area, m2	NR.	ZONE	Area, m2	NR.	ZONE	Area,
101	Receipt of products and goods	39,20	114	Frozen meat defrosting chamber		121G	Packing zone	
102	Waste and packaging area	34,65	115	Frozen fish storage		127	Cleaning root crops	
103	Decontamination room		116	Dairy product storage room		128	Vegetable processing workshop	
104	Flour storage warehouse		117	Egg storage room		127	Cleaning root crops	
105	Root vegetable storage facility		118	Egg processing room		128	Reserved	
105A	Onion storage room		119	Reserved		129	Storage room for processed vegetables	
106	Storage room for fresh vegetables/fruit		120	Dry and bulk goods warehouse		129A	Salad workshop	73,43
107	Salad and greens storage room		121A	Dough Preparation Room		130	Meat processing plant	
108	Refrigerated meat storage		121B	Bakery Forming & Oven Room		130A	Cooked Meat Handling/Pizza Top. Prep	
109	Cold storage for fish/seafood		121C	Assambling zone		131	Dairy product processing workshop	
110	Frozen meat storage room		121D	Bakery cooling subzone		132	Poultry meat processing zone	
112	Frozen poultry storage room		121E	Confectionary, cream preparation zone		133A	GENERAL FISH PROCESSING	
113	Fish/Seafood Defrosting Chamber		121F	Washing subzone		133B	CAVIAR PROCESSIN/MIXING ROOM	