


Griezums B-B
M 1 : 100

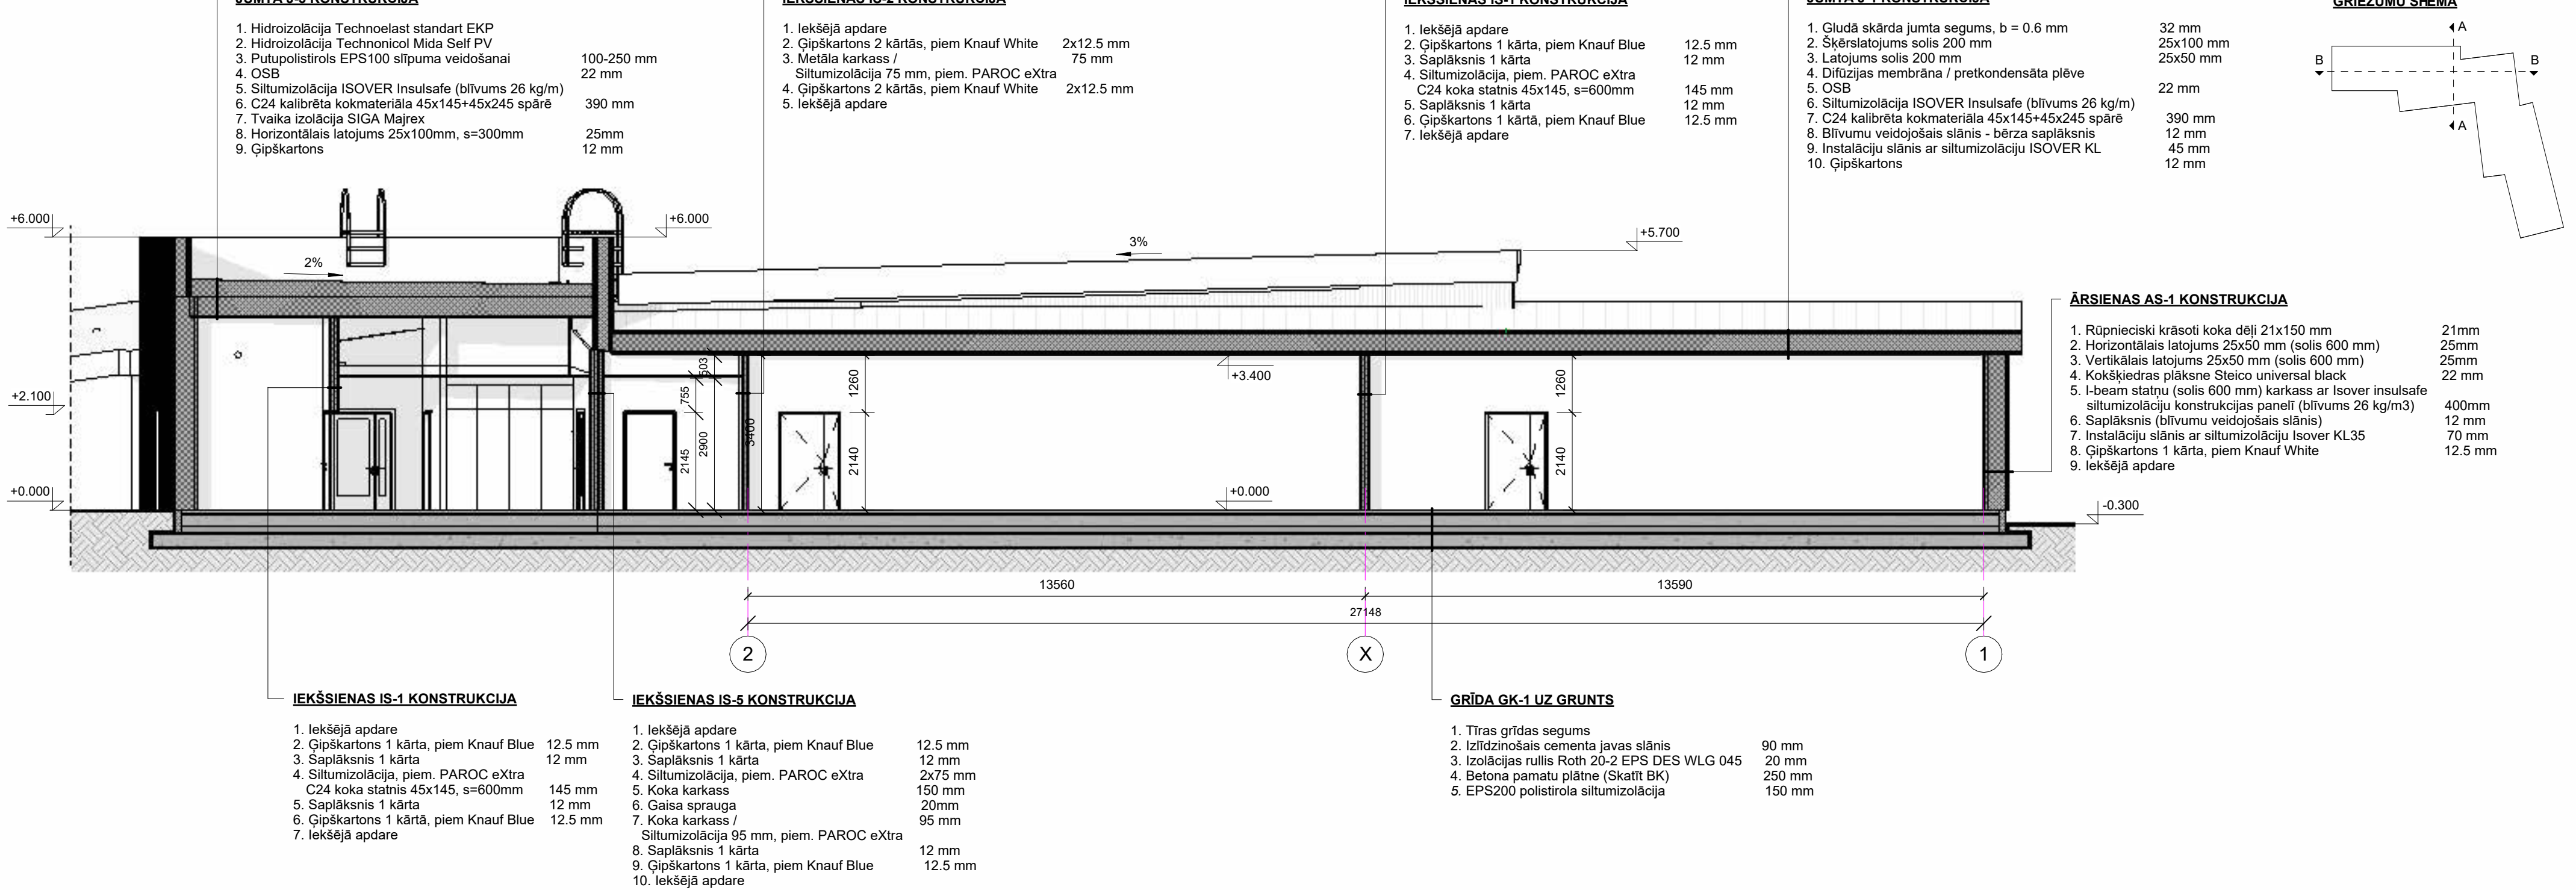

Griezums A-A
M 1 : 100

